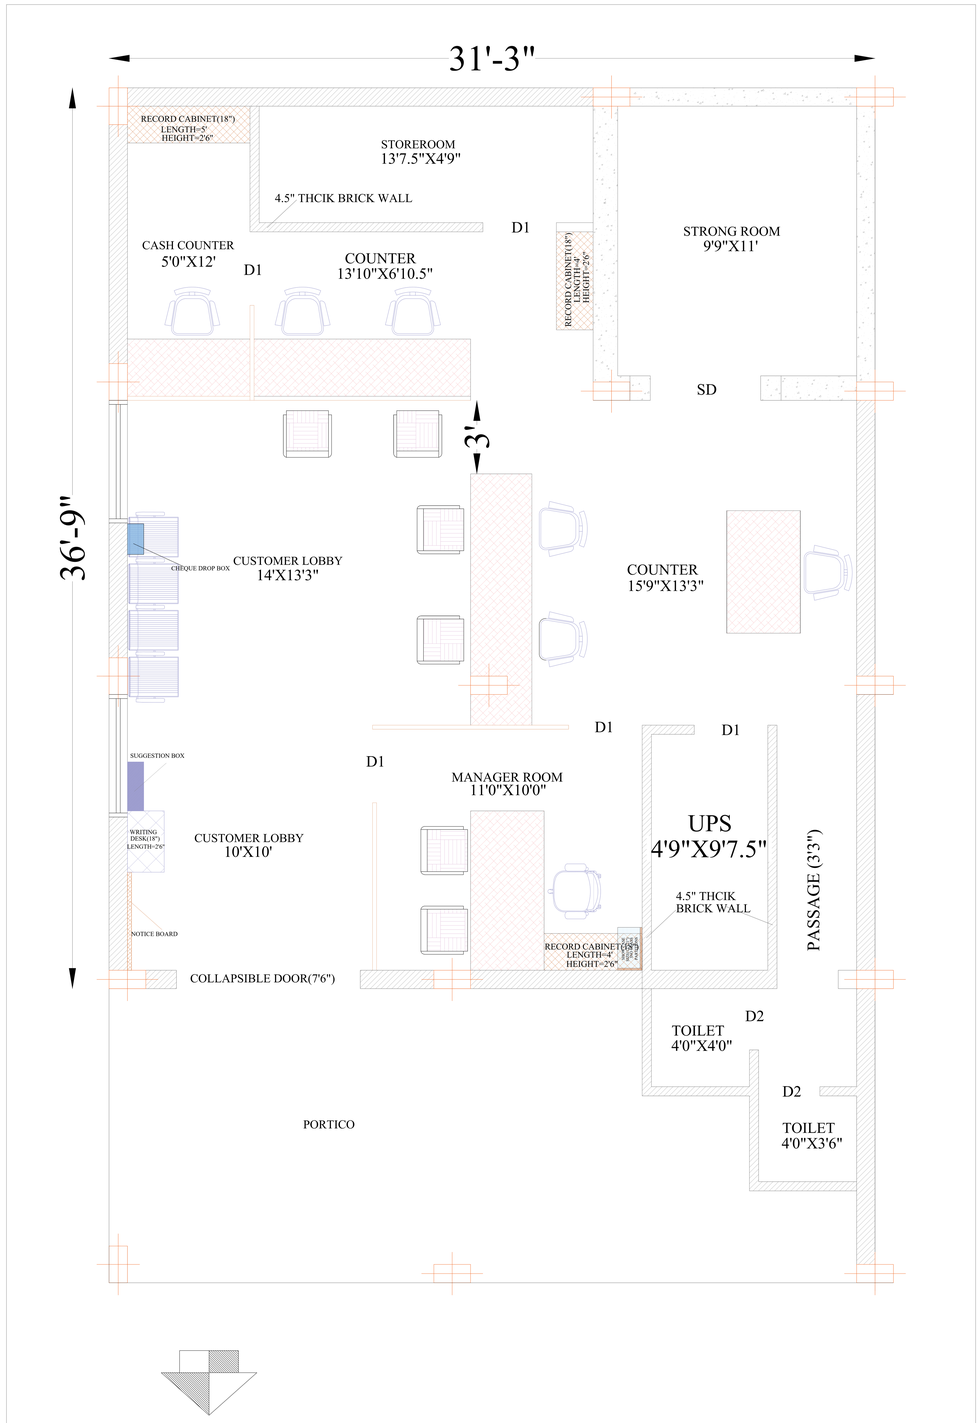

AREA STATEMENT

ALL DIMENSION ARE IN FEETS

CARPET AREA DETAIL IN SQ.FEET

NAME	
CARPET AREA OF GROUND FLOOR	923.00
CARPET AREA OF STRONG ROOM	108.00
CARPET AREA OF TOILETS	32.00
TOTAL CARPET AREA IN SQ.FEET	1063.00

TITTLE

PROPOSED PLAN OF INTERIOR FURNISHING
WORK AT NEW PREMISES OF THORNAHALLI BRANCH,
KARNATAKA GRAMEENA BANK,
THORNAHALLI VILLAGE,
KOLAR DISTRICT.

OWNERS

KARNATAKA GRAMEENA BANK,

ENGINEER

N.G.SHESHAGIRI.RAO & ASSOCIATES
ARCHITECTS,STRUCTURAL & CIVIL ENGINEERS
NO 12, KRUMBIGAL ROAD,
LALBAGH WEST GATE,MAVALLI,
BANGALORE-560004

SCHEDULE OF OPENINGS

ID	ITEM	WIDTH	DEPTH	SILL LEVEL	TOP LEVEL
MD	DOOR	8'6"	7'0"	0'0"	7'0"
D1	DOOR	3'0"	7'0"	0'0"	7'0"
W1	WINDOW	6'0"	4'0"	3'0"	7'0"
W2	WINDOW	5'0"	4'0"	3'0"	7'0"
V	VENT.	2'6"	2'0"	5'0"	7'0"