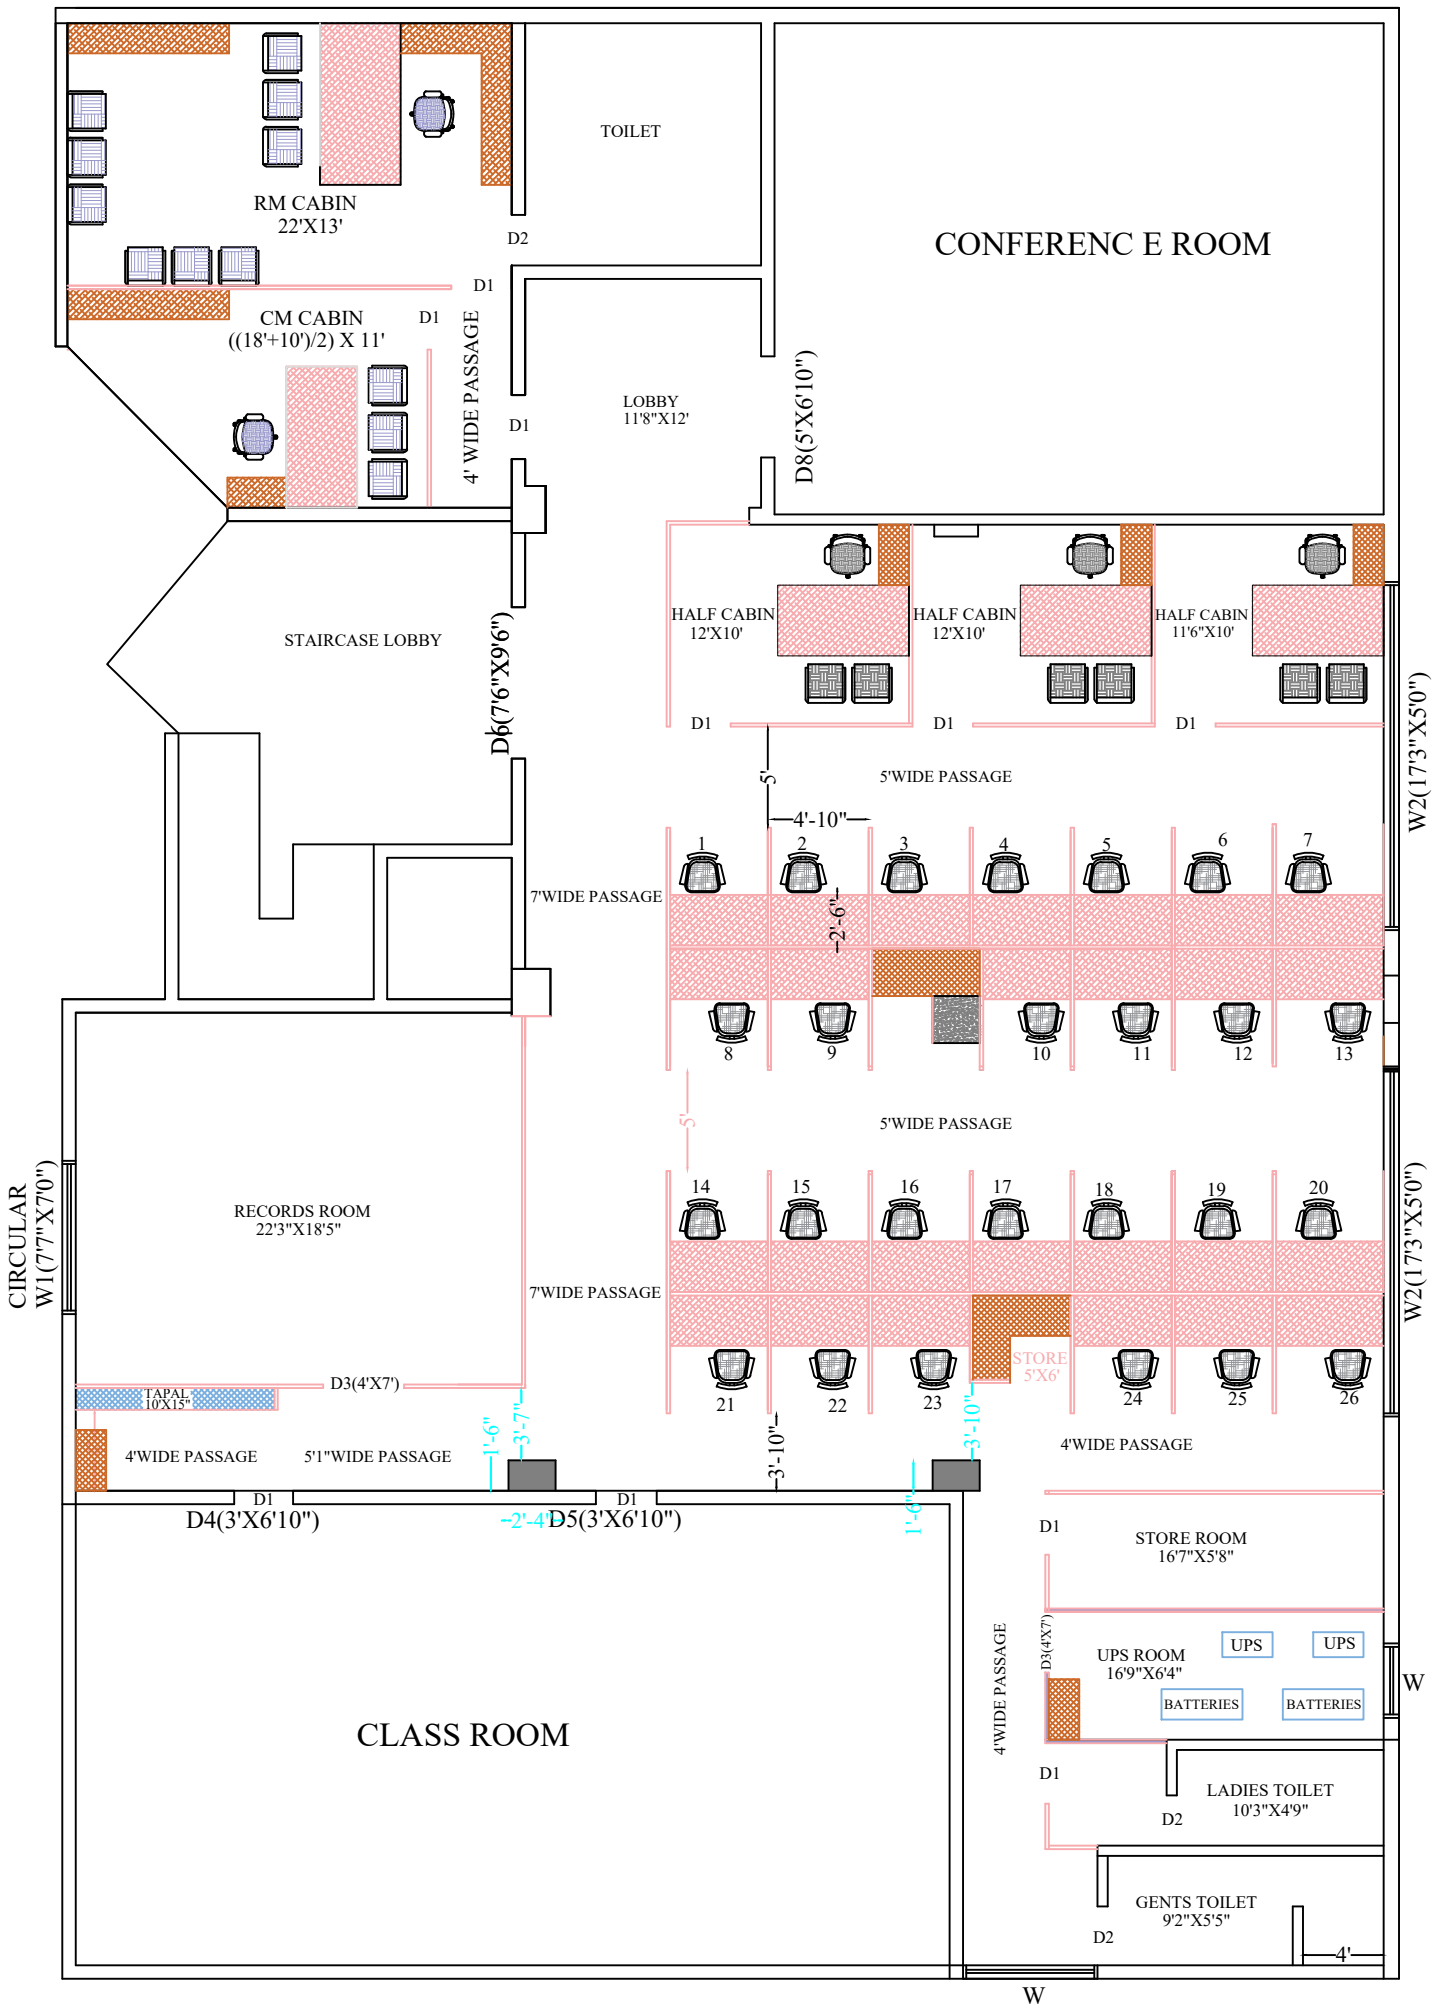

AREA STATEMENT

ALL DIMENSION ARE IN FEETS

CARPET AREA DETAIL IN SQ.FEET

NAME	
CARPET AREA OF FIRST FLOOR	3155.58

TITLE

PROPOSED PLAN (PROPOSAL - 1)
OF INTERIOR FURNISHING WORK
AT
REGIONAL OFFICE,
KARNATAKA GRAMEENA BANK,
CHITHRADURGA

CLIENT

KARNATAKA GRAMEENA BANK

SCHEDULE OF OPENINGS

ID	ITEM	WIDTH	DEPTH	SILL LEVEL	TOP LEVEL
D	DOOR	3'6"	7'0"	0'0"	7'0"
D1	DOOR	3'0"	7'0"	0'0"	7'0"
D2	DOOR	2'6"	7'0"	0'0"	7'0"
D3	DOOR	4'0"	7'0"	0'0"	7'0"
D4	DOOR	3'0"	6'10"	0'0"	6'10"
D5	DOOR	3'0"	6'10"	0'0"	6'10"
D6	DOOR	7'6"	9'6"	0'0"	9'6"
D7	DOOR	3'2"	6'10"	0'0"	6'10"
D8	DOOR	5'0"	6'10"	0'0"	6'10"
W1 (CIRCULAR)	WINDOW	7'7"	7'0"	0'0"	7'0"
W2	WINDOW	17'3"	5'0"	2'0"	7'0"
V	VENT.	2'6"	2'0"	5'0"	7'0"

24-08-2026

CONSULTANTS

N.G.SHESHAGIRI RAO & ASSOCIATES
ARCHITECTS, STRUCTURAL & CIVIL ENGINEERS
NO 12, KRUMBIGAL ROAD,
LALBAGH WEST GATE,MAVALLI,
BANGALORE-560004

N G SHESHAGIRI RAO

Digitally signed by N G SHESHAGIRI RAO
Date: 2026.08.24 17:06:59 +05'30'