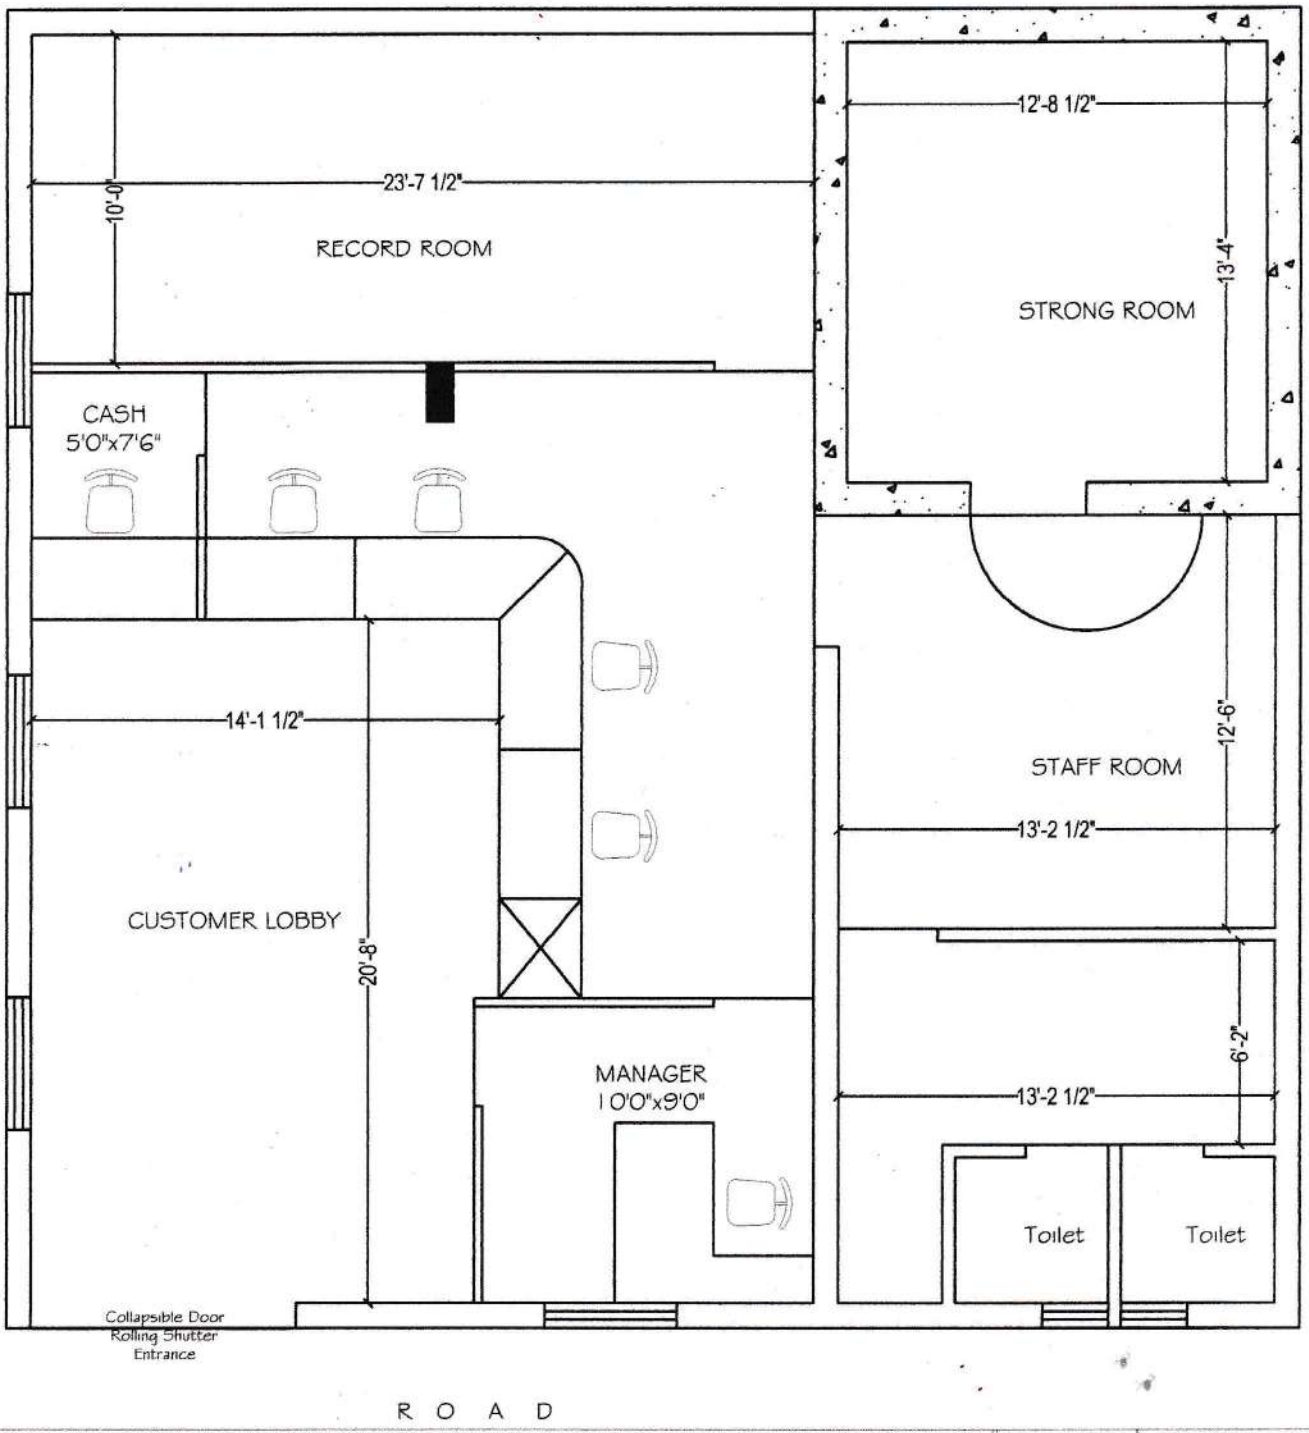

PROPOSED LAYOUT SHOWING CIVIL WORK OF KARNATAKA GRAMEEN BANK PREMISES AT MUDALAGI BRANCH, NEAR GOKAKA,UNDER HEAD OFFICE BALLARI.

SCALE.	N.T.S.	CHKD BY.	PAVAN GOWDA
DESIGN.	RAJU	DATE.	08.08.2025
DRAWN.	SMITHA		GROUND FLOOR NEW PREMISES

North

RAJU K. GOWDA
engineers & interior designer
111, "IBBANI"RAVI NAGAR,
AIRPORT ROAD, HUBLI
Ph : 9481804279
rajugowda1969@gmail.com