
FOR OWNERS USE

80'

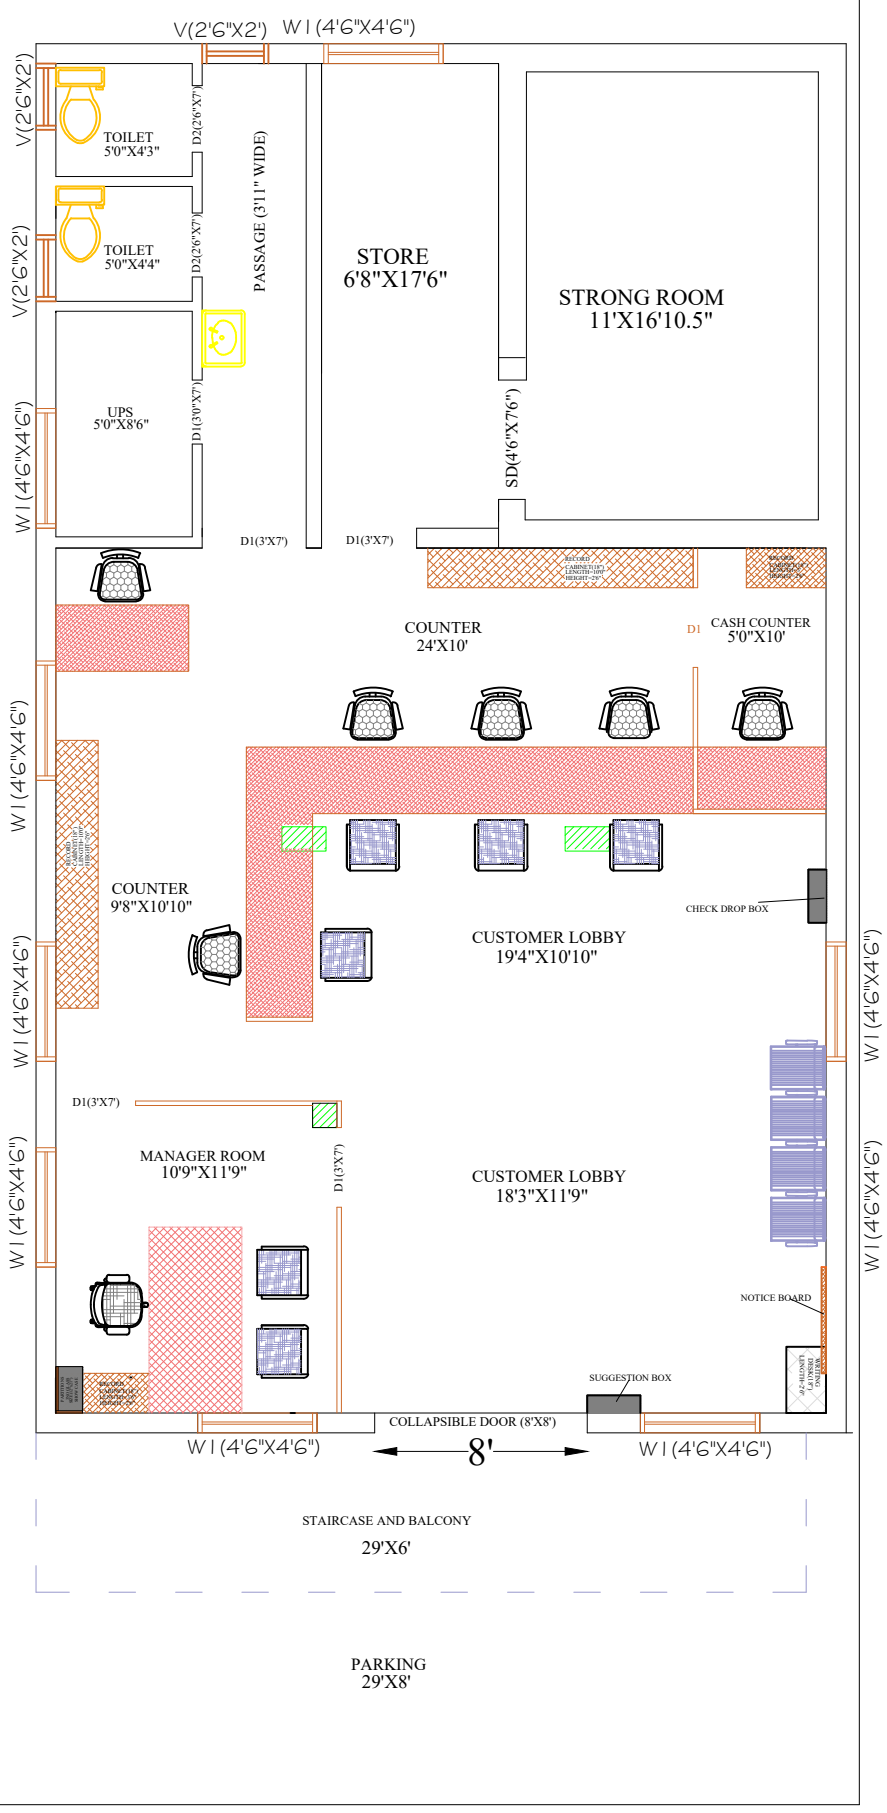

FOR OWNERS USE

ROAD

AREA STATEMENT

ALL DIMENSION ARE IN FEETS

CARPET AREA DETAIL IN SQ.FEET

NAME	
CARPET AREA OF GROUND FLOOR	1167.00
CARPET AREA OF STRONG ROOM	191.00
TOTAL CARPET AREA IN SQ.FEET	1358.00 SQ.FT

TITTLE

PROPOSED PLAN OF INTERIOR
FURNISHING & STORNG ROOM
WORK AT NEW PREMISES OF KT HALLI BRANCH,
KARNATAKA GRAMEENA BANK,
KT HALLI VILLAGE,
TUMKUR DISTRICT.

OWNERS

KARNATAKA GRAMEENA BANK,

ENGINEER

N.G.SHESHAGIRI.RAO & ASSOCIATES
ARCHITECTS,STRUCTURAL & CIVIL ENGINEERS
NO 12, KRUMBIGAL ROAD,
LALBAGH WEST GATE,MAVALLI,
BANGALORE-560004

SCHEDULE OF OPENINGS

ID	ITEM	WIDTH	DEPTH	SILL LEVEL	TOP LEVEL
COLLAPSIBLE DOOR	DOOR	8'0"	8'0"	0'0"	8'0"
D1	DOOR	3'	7'0"	0'0"	7'0"
D2	DOOR	2'6"	7'0"	0'0"	7'0"
W1	WINDOW	4'6"	4'0"	3'0"	7'0"
V	VENT.	2'6"	2'0"	5'0"	7'0"

NEW PREMISES OF KT HALLI BRANCH,

DATE 24-08-2026